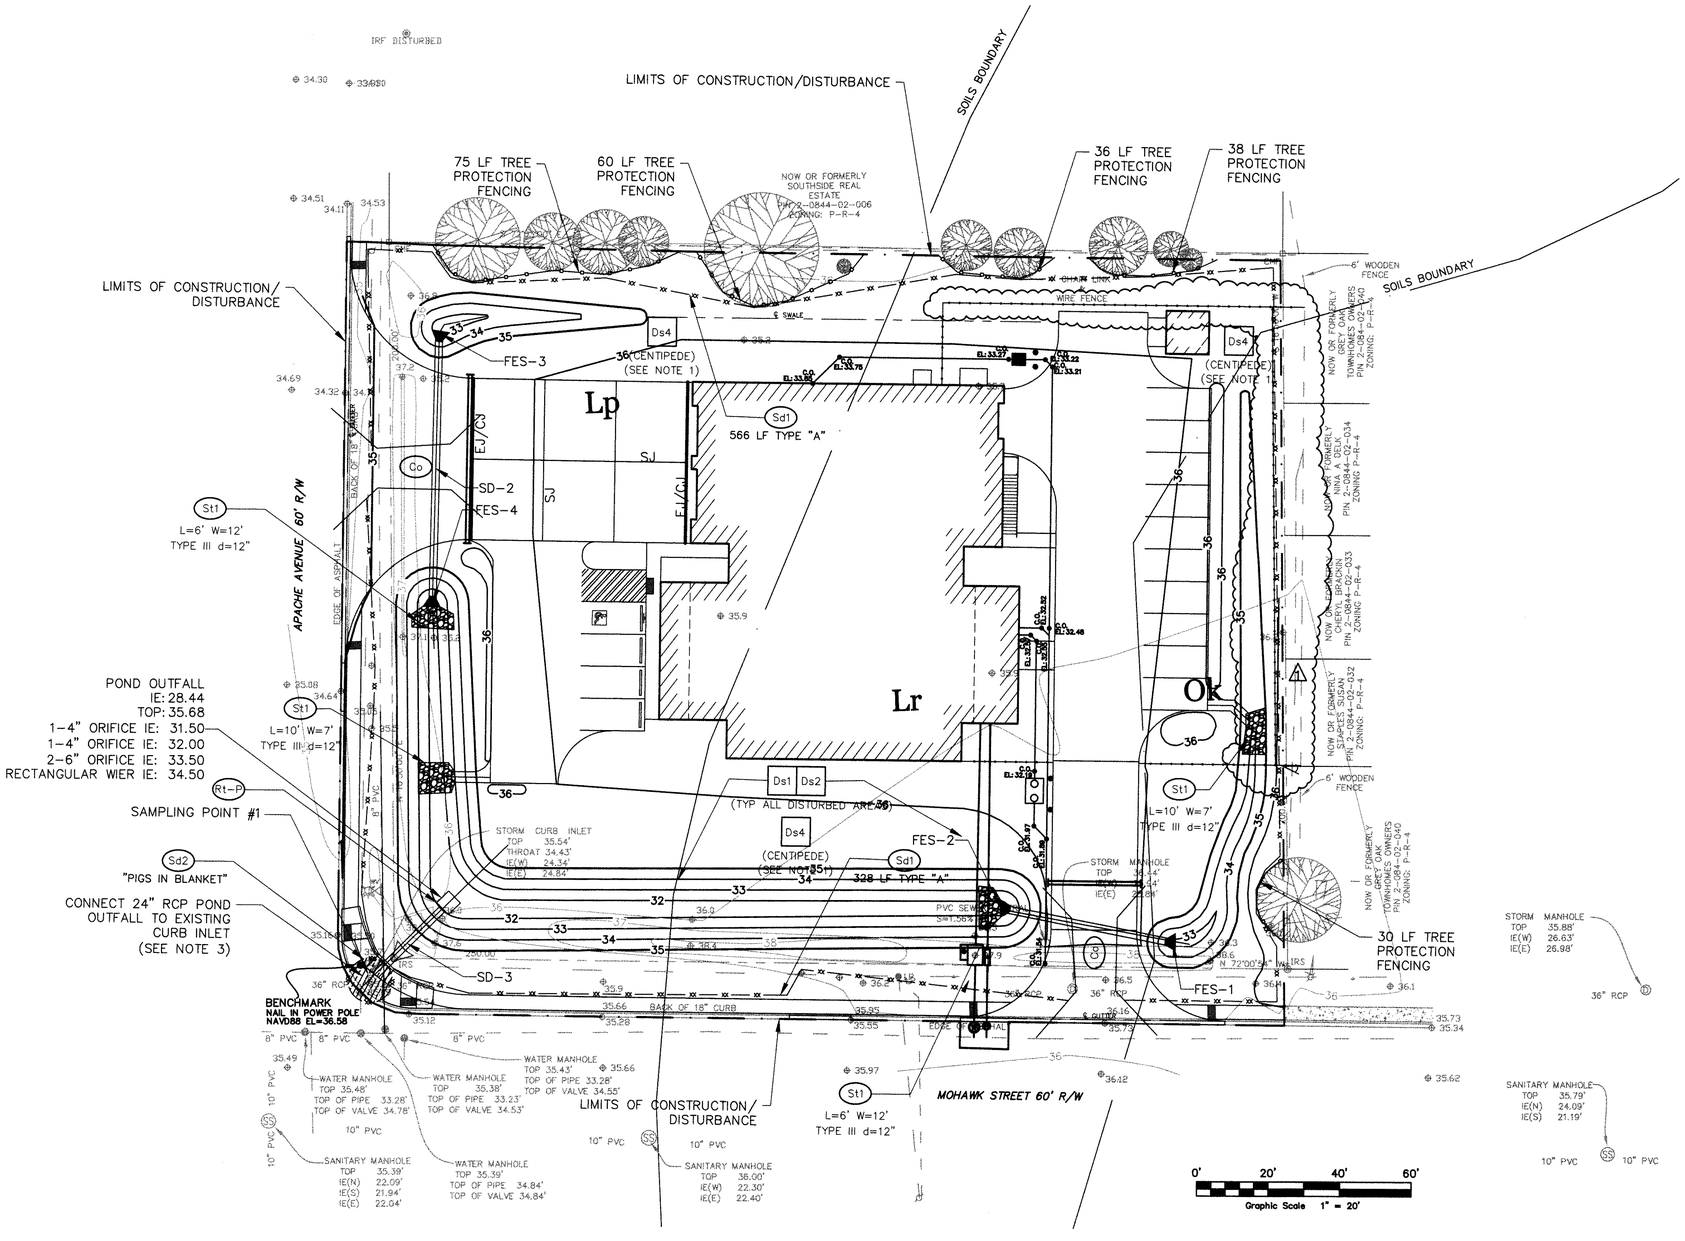

EROSION, SEDIMENTATION AND POLLUTION CONTROL PLAN PHASE III

1 = 20'-0"

NORTH

NOTES:

1. ALL FINISHED EARTHEN AREAS WITHIN THE LIMITS OF CONSTRUCTION/DISTURBANCE SHALL RECIEVE CENTIPEDE SODDING (APPROXIMATELY 3,300 SY).

ATLANTIC COAST CONSULTING, INC.
7 E Congress Street
Suite 801
Savannah, GA 31401
o:912.236.3471
f: 912.236.3472
www.atlcc.net

GEORGIA REGISTERED PROFESSIONAL ENGINEER MARC A. LIVERMAN

Cert# 06930

WATKINS ASSOCIATES ARCHITECTS
35 Abercorn Street, Suite 220
Savannah, Georgia, 31401

COPYRIGHT 2006
WATKINS ASSOCIATES ARCHITECTS, INC.

SFES - FIRE STATION NO. 11

1066 MOHAWK STREET, SAVANNAH, GEORGIA
CHATHAM COUNTY

MAL	DRAWN BY
JT	CHECKED BY
04.03.10	DATE
05.16.10	REVISION DATE
A010-102	PROJECT NO.

C4.2